


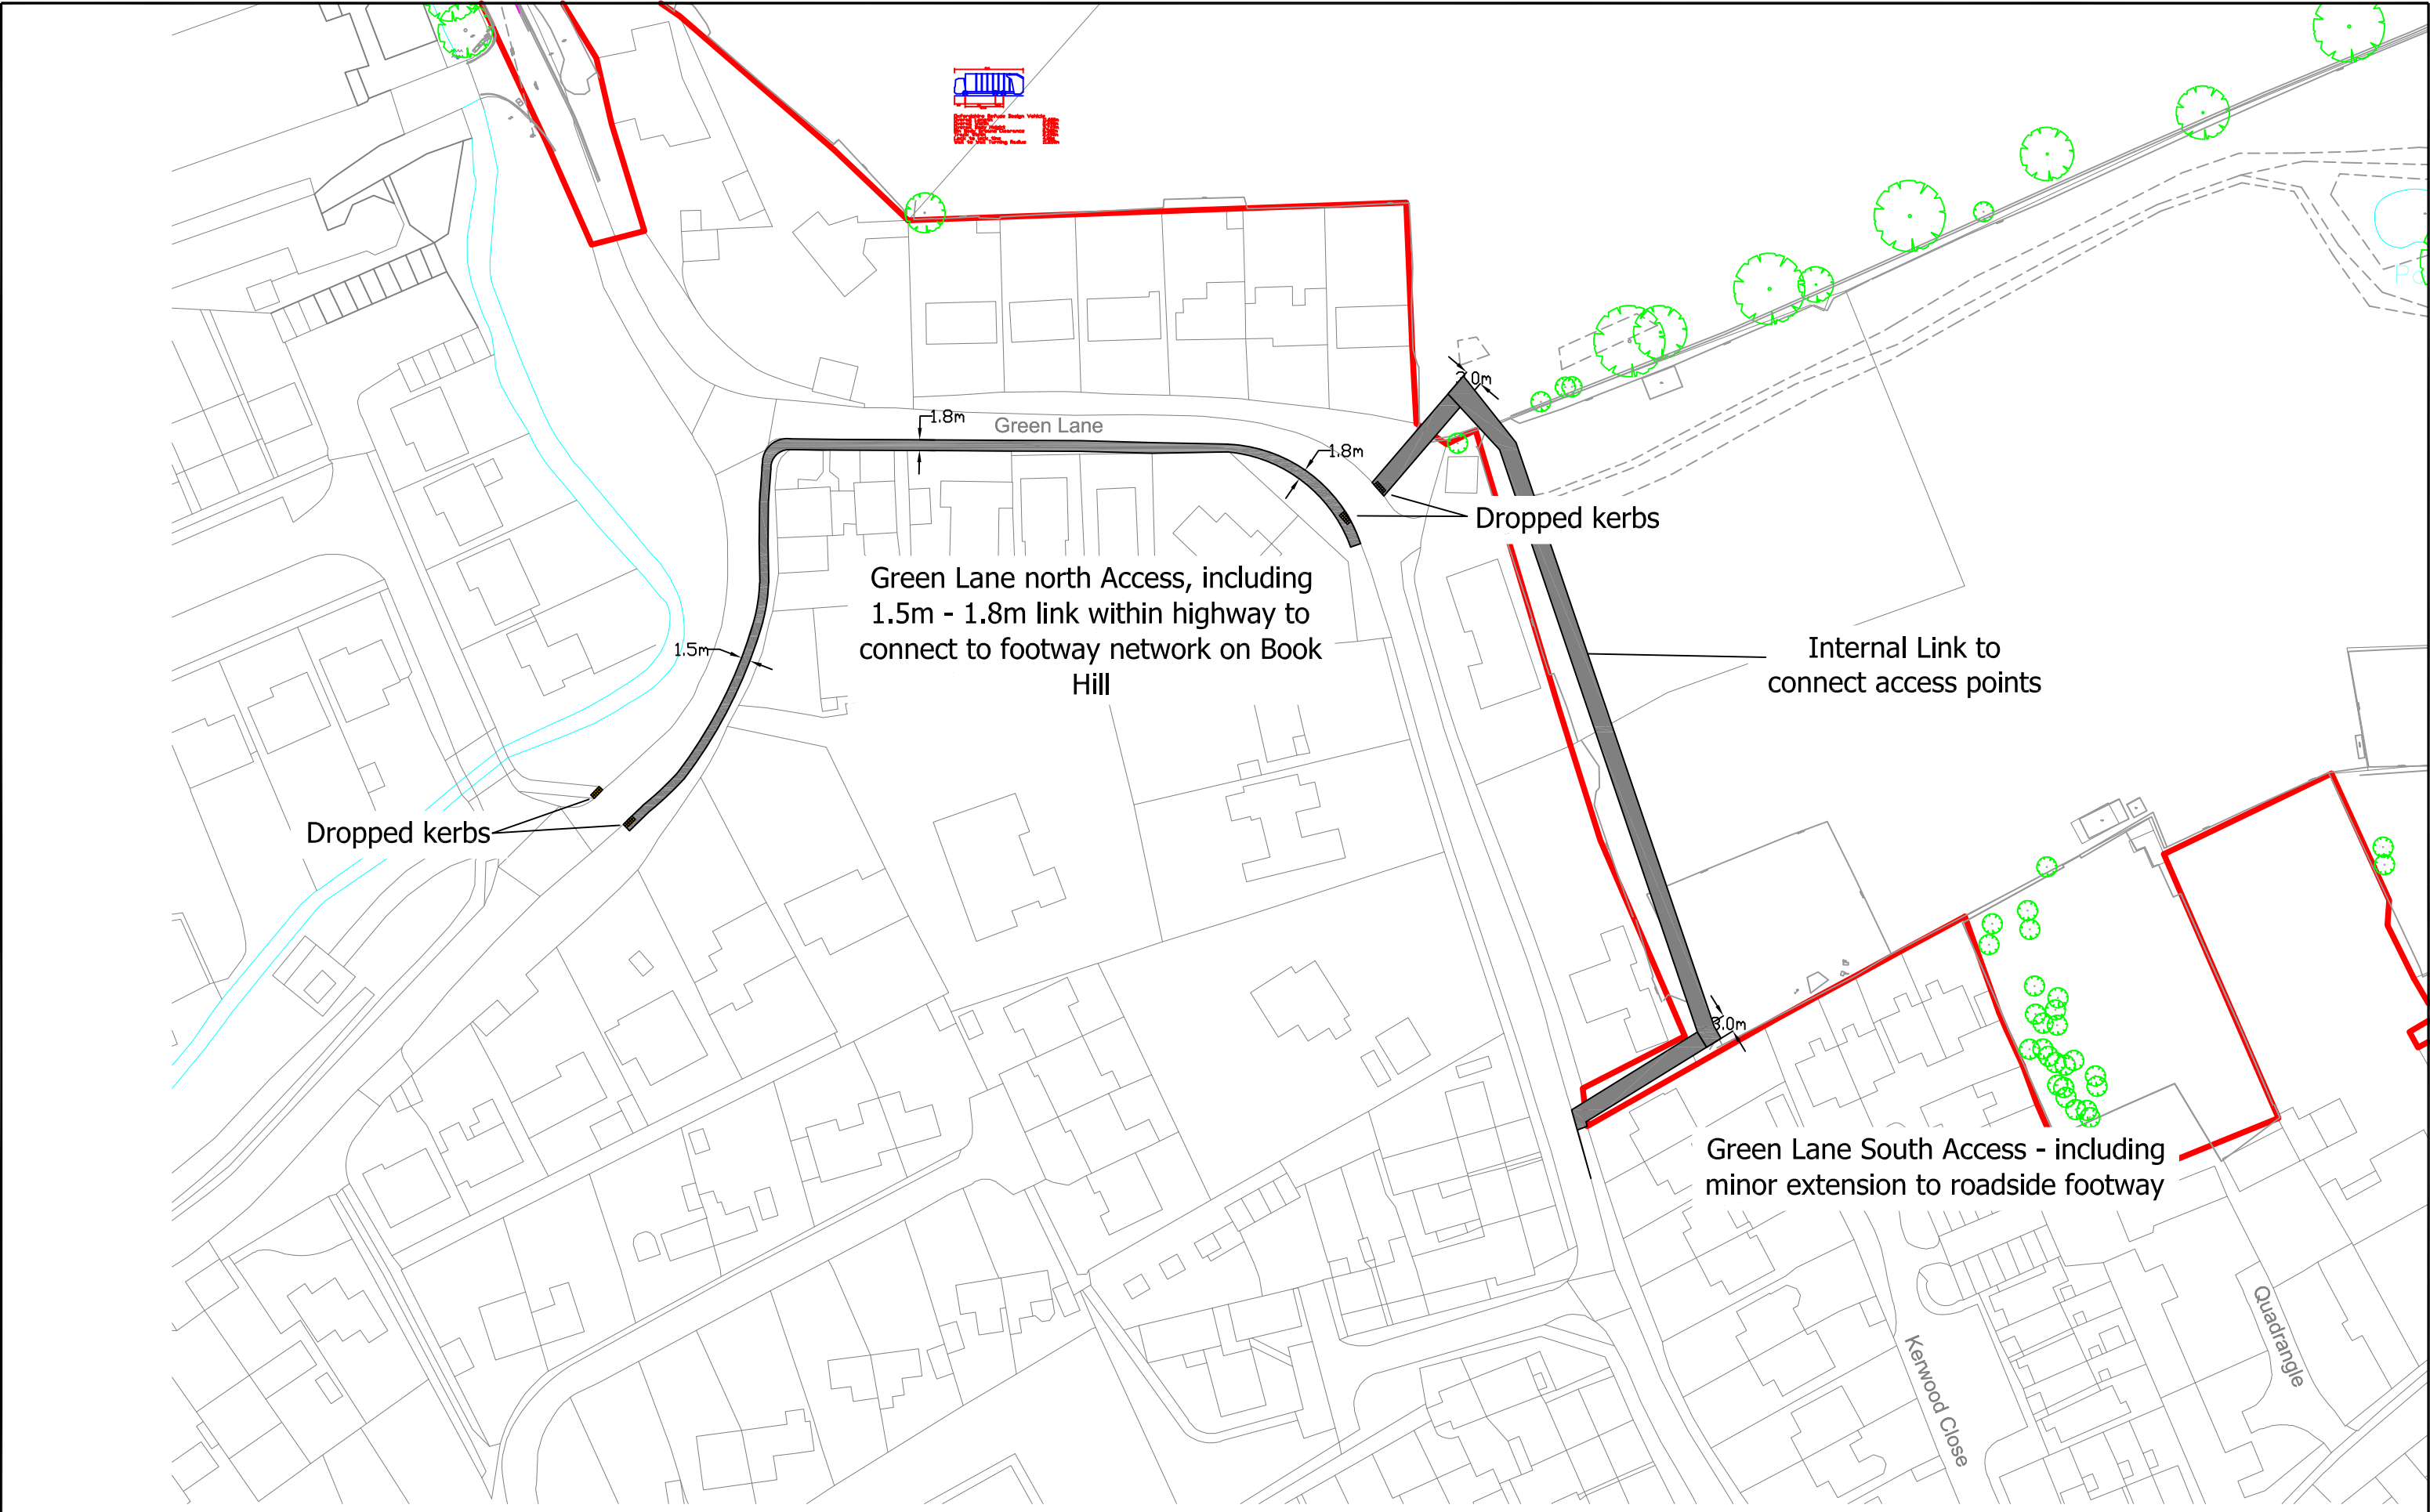

Based upon the ORDNANCE SURVEY MAPS with the permission of THE CONTROLLER OF HER MAJESTY'S STATIONERY OFFICE © Crown Copyright AL 100030412 © David Tucker Associates	REV	DESCRIPTION	DRAWN	INITIALS	DATE	DRAWING STATUS	CHECKED BY	DATE	 david tucker associates transport planning consultants Forester House, Doctors Lane, Henley In Arden, Warwickshire B95 5AW Tel: +44(0)1564 793598 Fax: +44(0)1564 793983 www.dtatransportation.co.uk	JOB TITLE Land North of Banbury Road		CLIENT Blenheim Estates		
										DRAWING TITLE Potential Footway Link along Green Lane				
										SCALE 1/500@A3	DRAWN BY ST	DATE Feb 22	DRAWING No 21152-10-4	REVISION G