


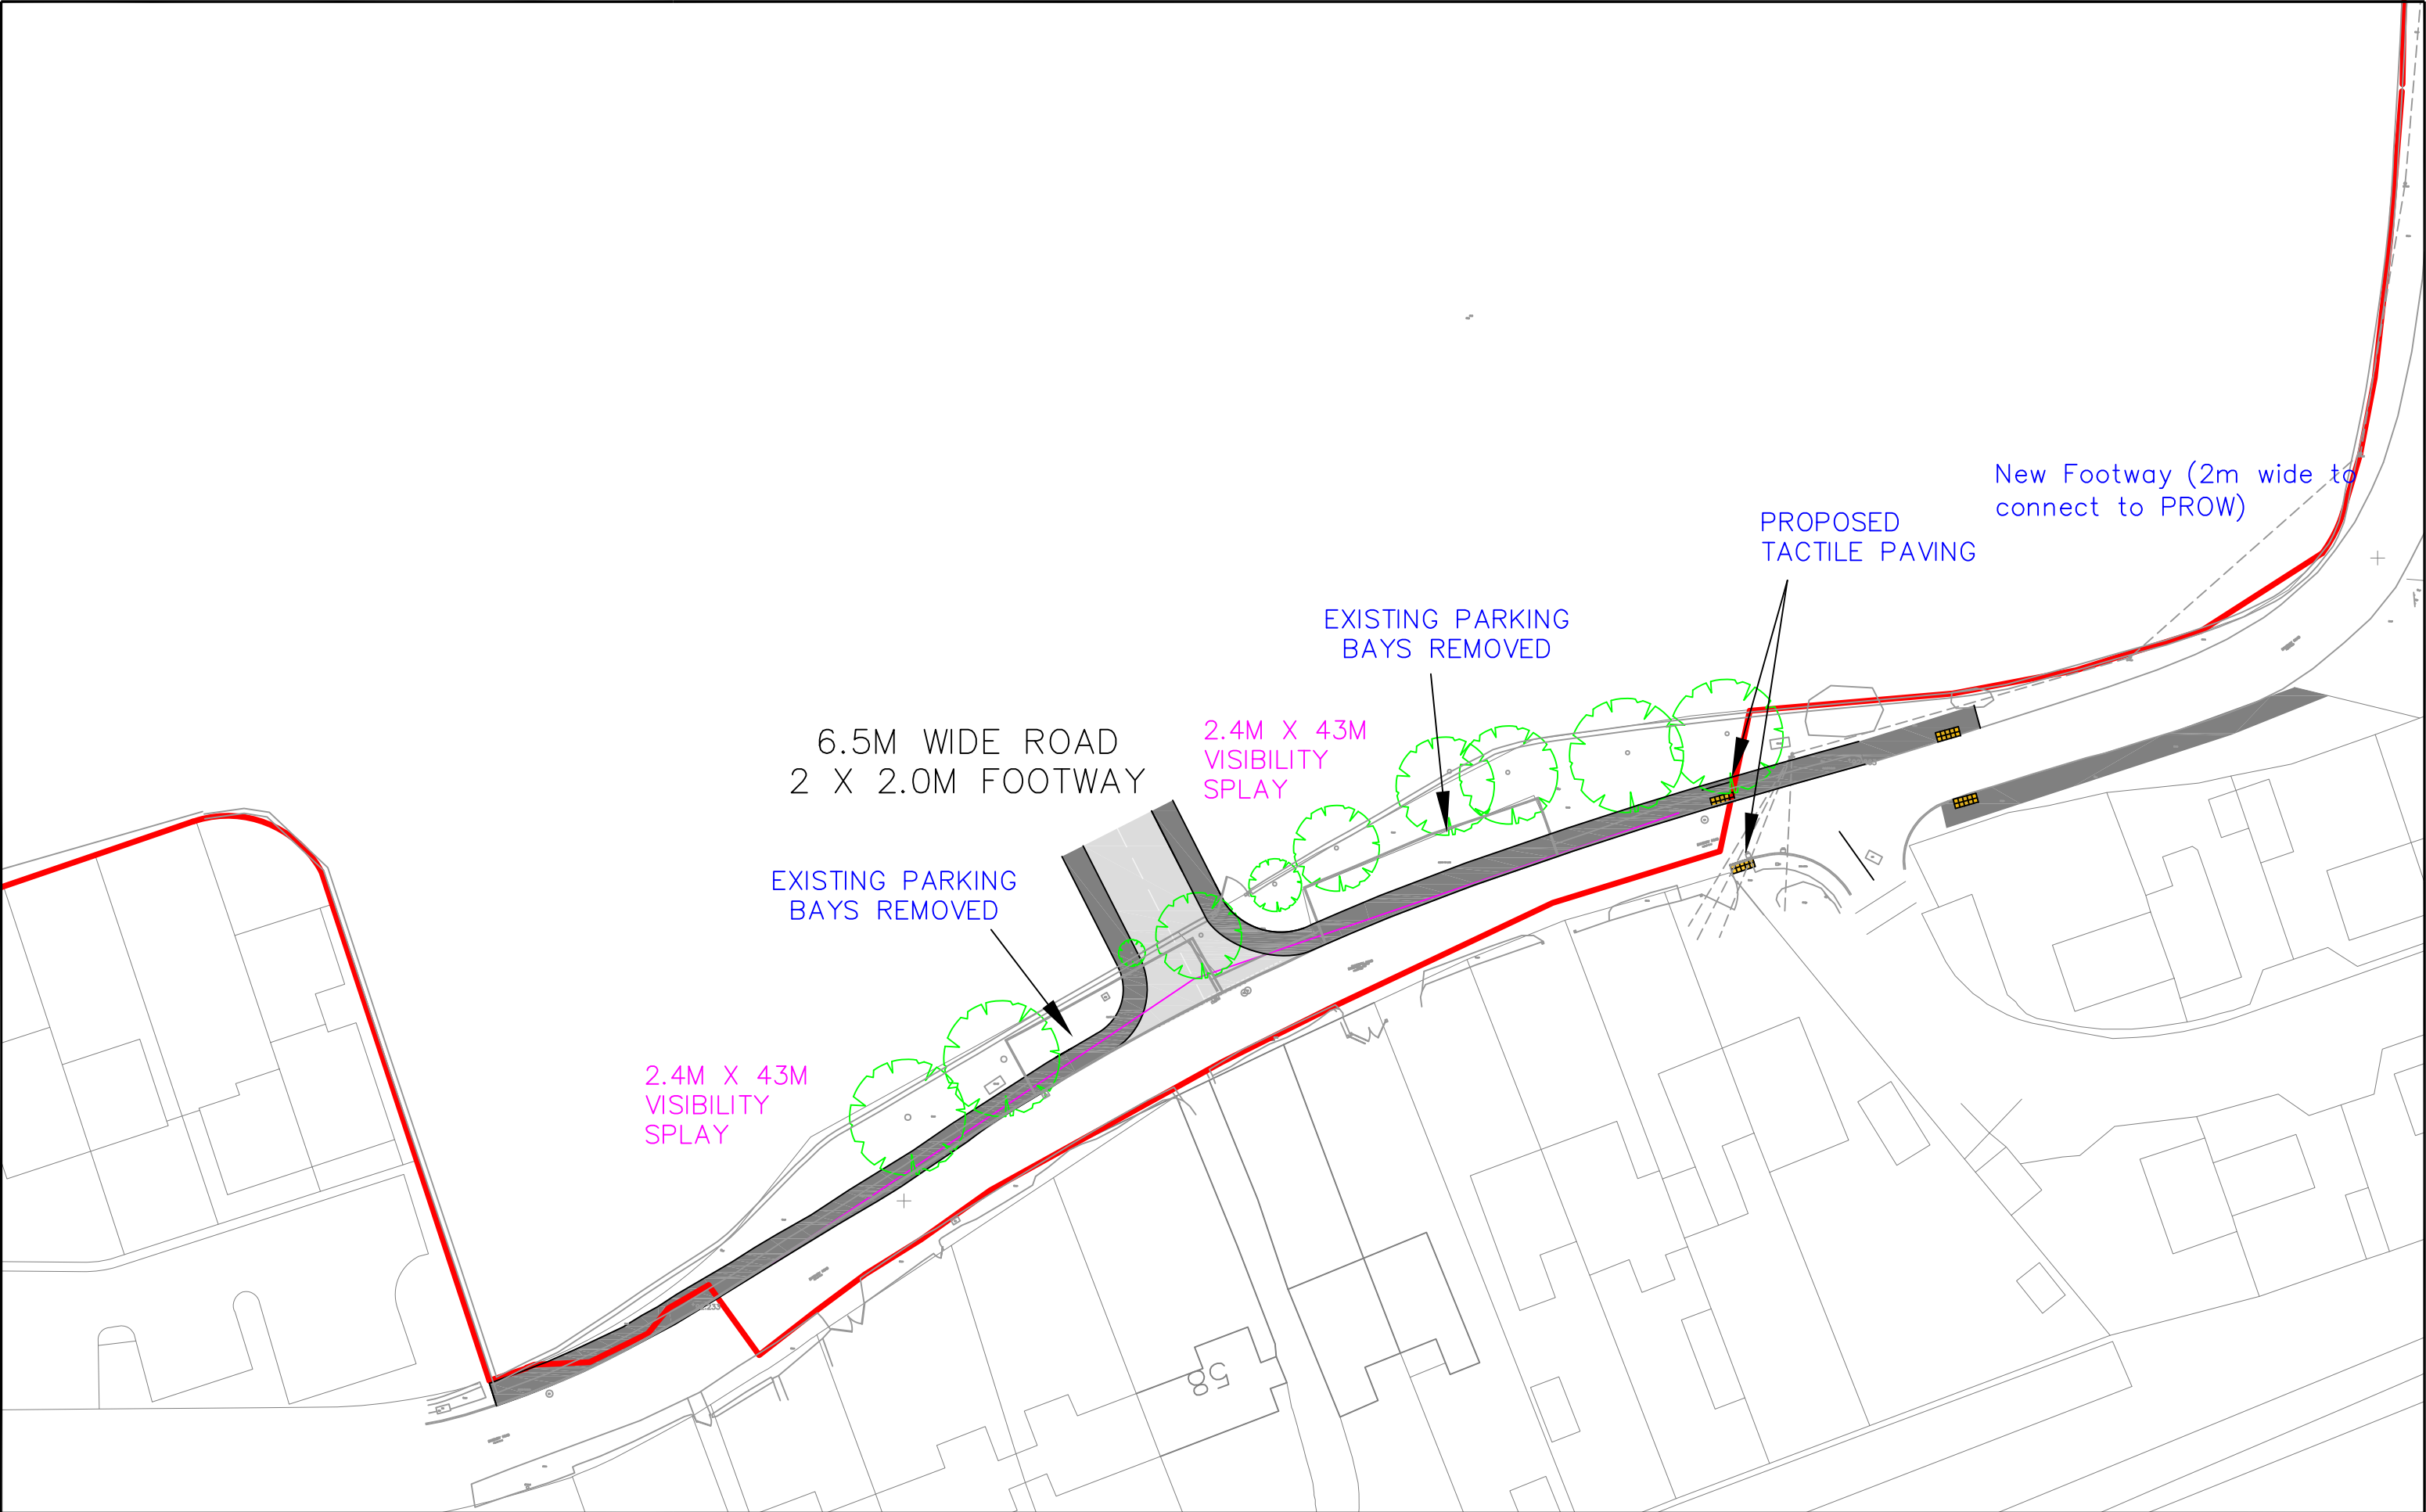

Based upon the ORDNANCE SURVEY MAPS with the permission of THE CONTROLLER OF HER MAJESTY'S STATIONERY OFFICE  
© Crown Copyright AL 100030412  
© David Tucker Associates

| REV | DESCRIPTION | DRAWN | INITIALS | DATE | DRAWING STATUS | CHECKED BY | DATE |
|-----|-------------|-------|----------|------|----------------|------------|------|
|     |             |       |          |      |                |            |      |
|     |             |       |          |      |                |            |      |
|     |             |       |          |      |                |            |      |
|     |             |       |          |      |                |            |      |
|     |             |       |          |      |                |            |      |



**david tucker associates**  
transport planning consultants  
Forester House, Doctors Lane,  
Henley In Arden,  
Warwickshire B95 5AW  
Tel: +44(0)1564 793596  
Fax: +44(0)1564 793983  
www.dtatransportation.co.uk

| JOB TITLE                  |          | CLIENT           |            |
|----------------------------|----------|------------------|------------|
| Land North of Banbury Road |          | Blenheim Estates |            |
| DRAWING TITLE              |          |                  |            |
| Proposed Site Access       |          |                  |            |
| SCALE                      | DRAWN BY | DATE             | DRAWING No |
| 1/500@A3                   | NS       | Nov 21           | 21152-10-2 |
|                            |          |                  | REVISION   |
|                            |          |                  | F          |