


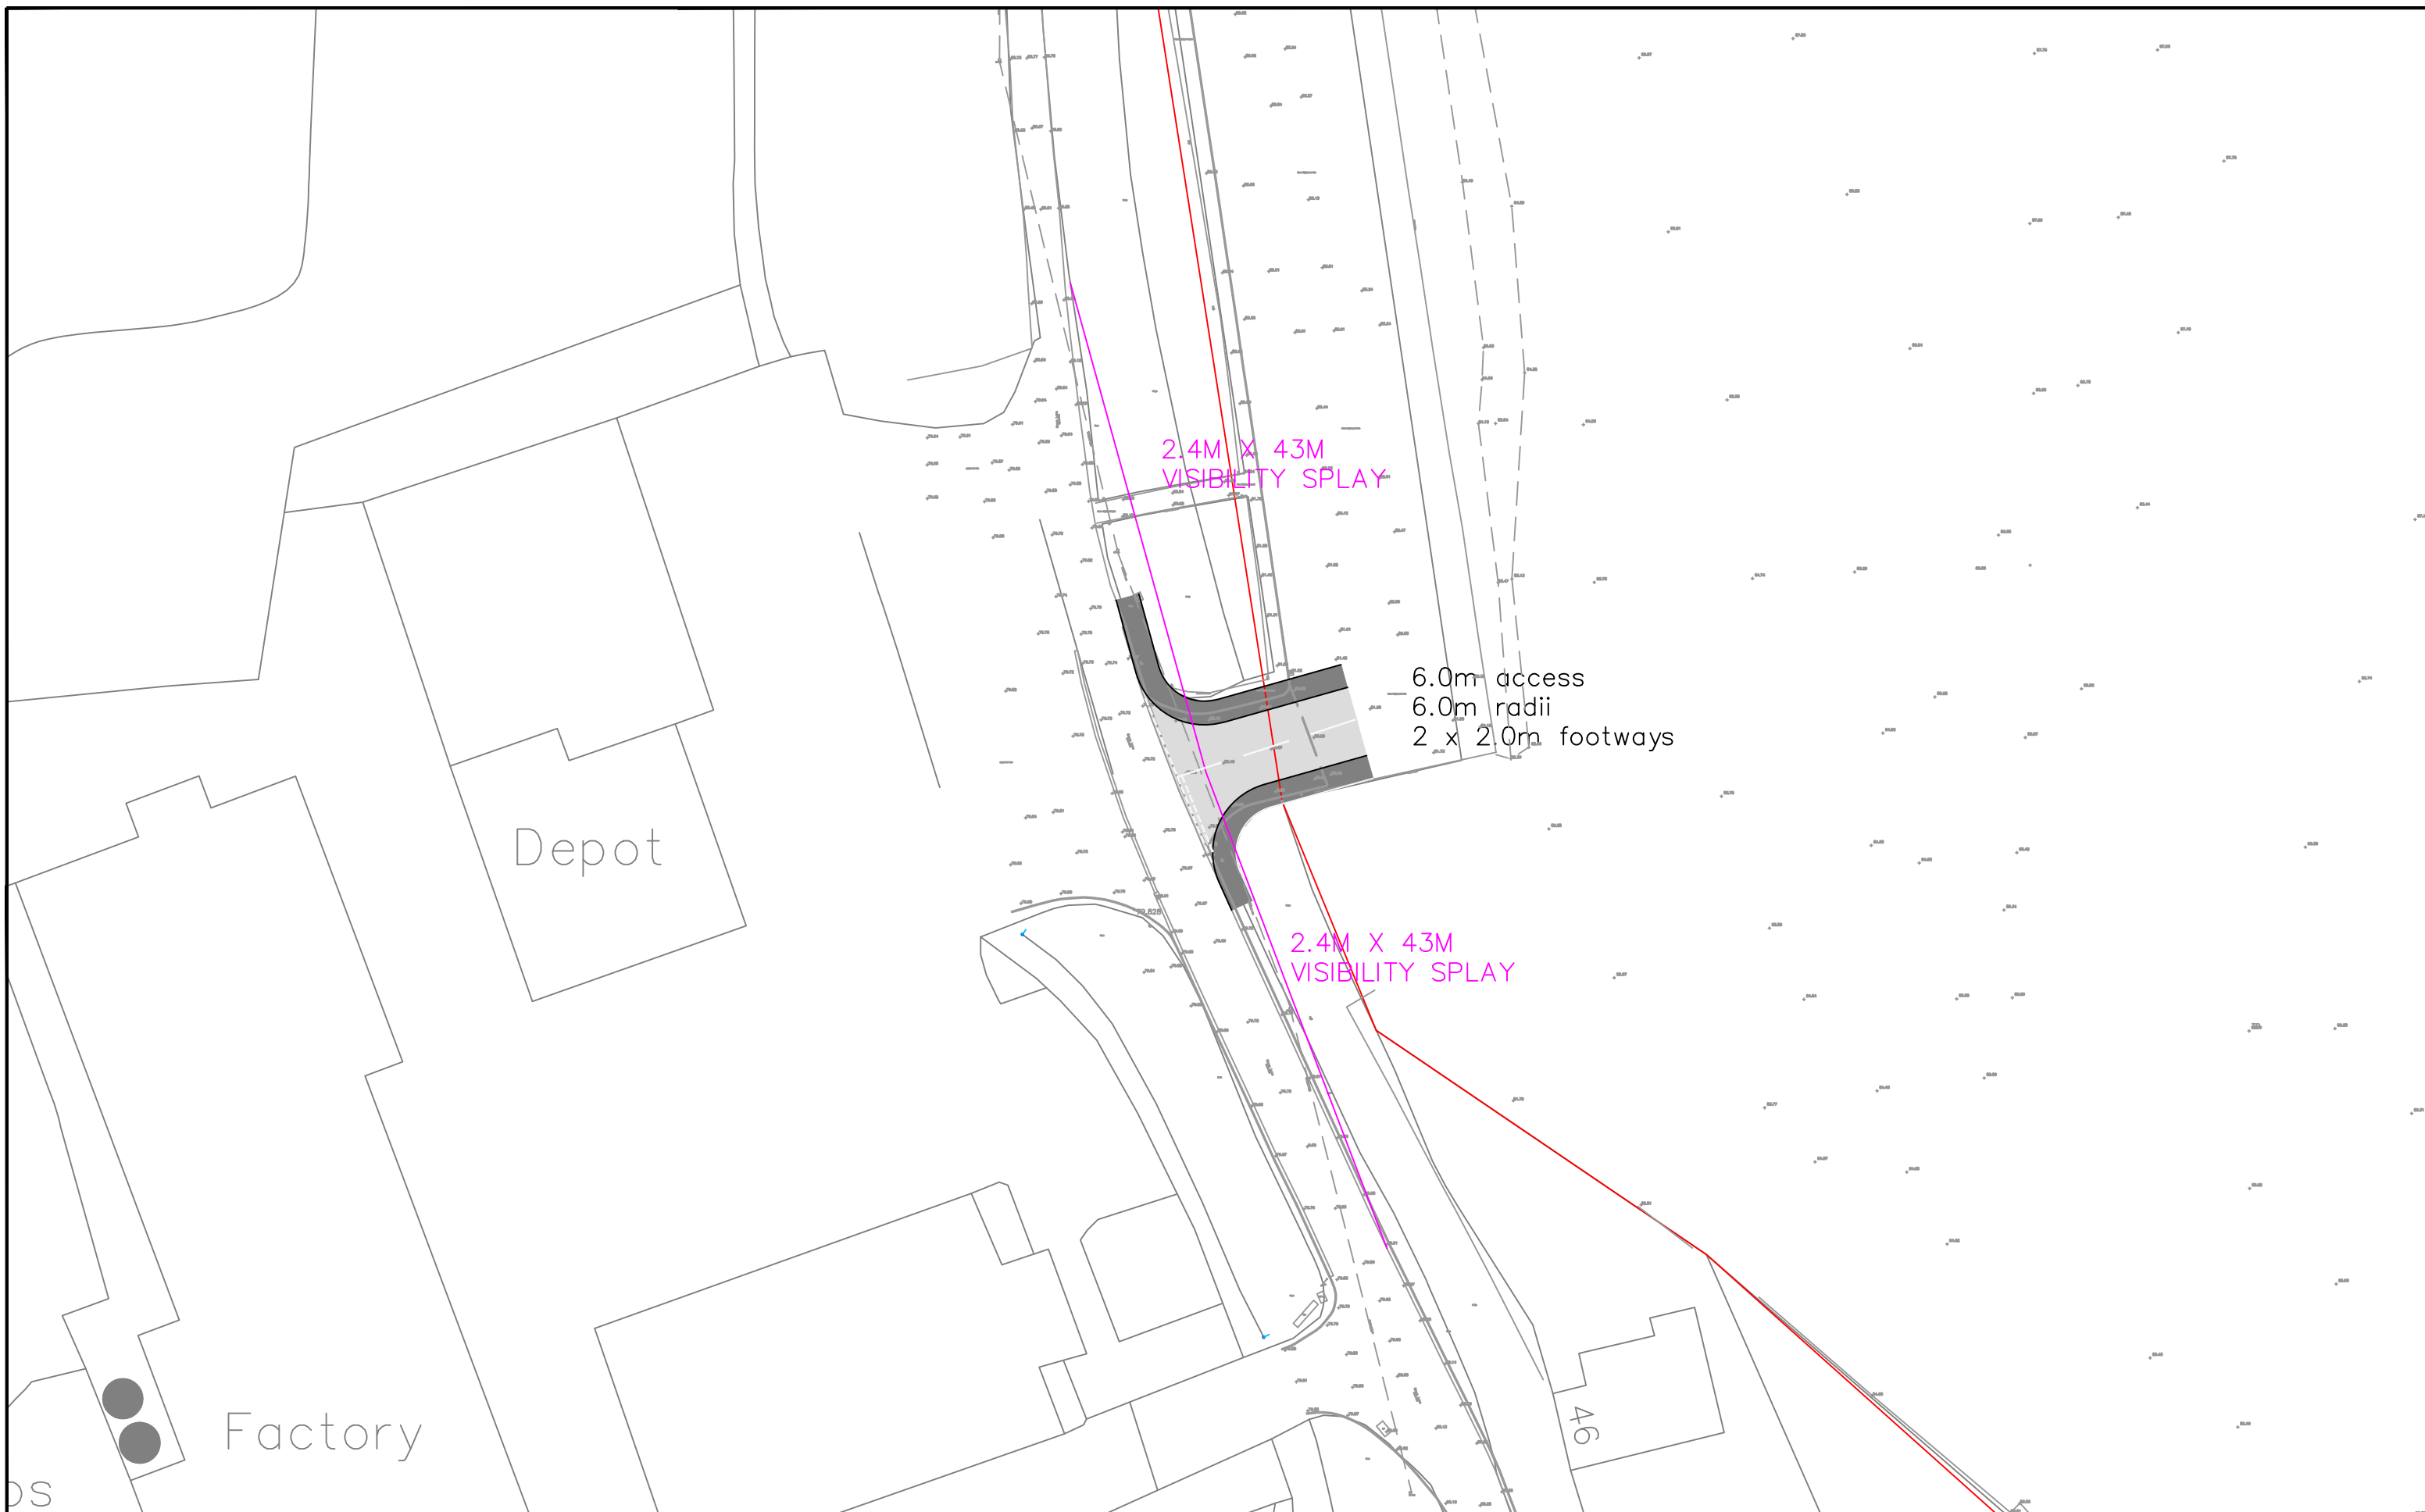

Based upon the ORDINANCE SURVEY MAPS with the permission of
THE CONTROLLER OF HER MAJESTY'S STATIONERY OFFICE
© Crown Copyright AL 100030412

© David Tucker Associates

[illegible]

david tucker associates
transport planning consultants

Forester House, Doctors Lane,
Henley in Arden,
Warwickshire B95 5AW
Tel: +44(0)1564 793598
Fax: +44(0)1564 793983
www.dtatransportation.co.uk

JOB TITLE Land off Banbury Road, Woodstock		CLIENT Blenheim Palace	
DRAWING TITLE Green Lane Proposed Site Access			
SCALE 1/2000@A3	DRAWN BY BP	DATE April 2020	DRAWING No 21152-07-2
			REVISION